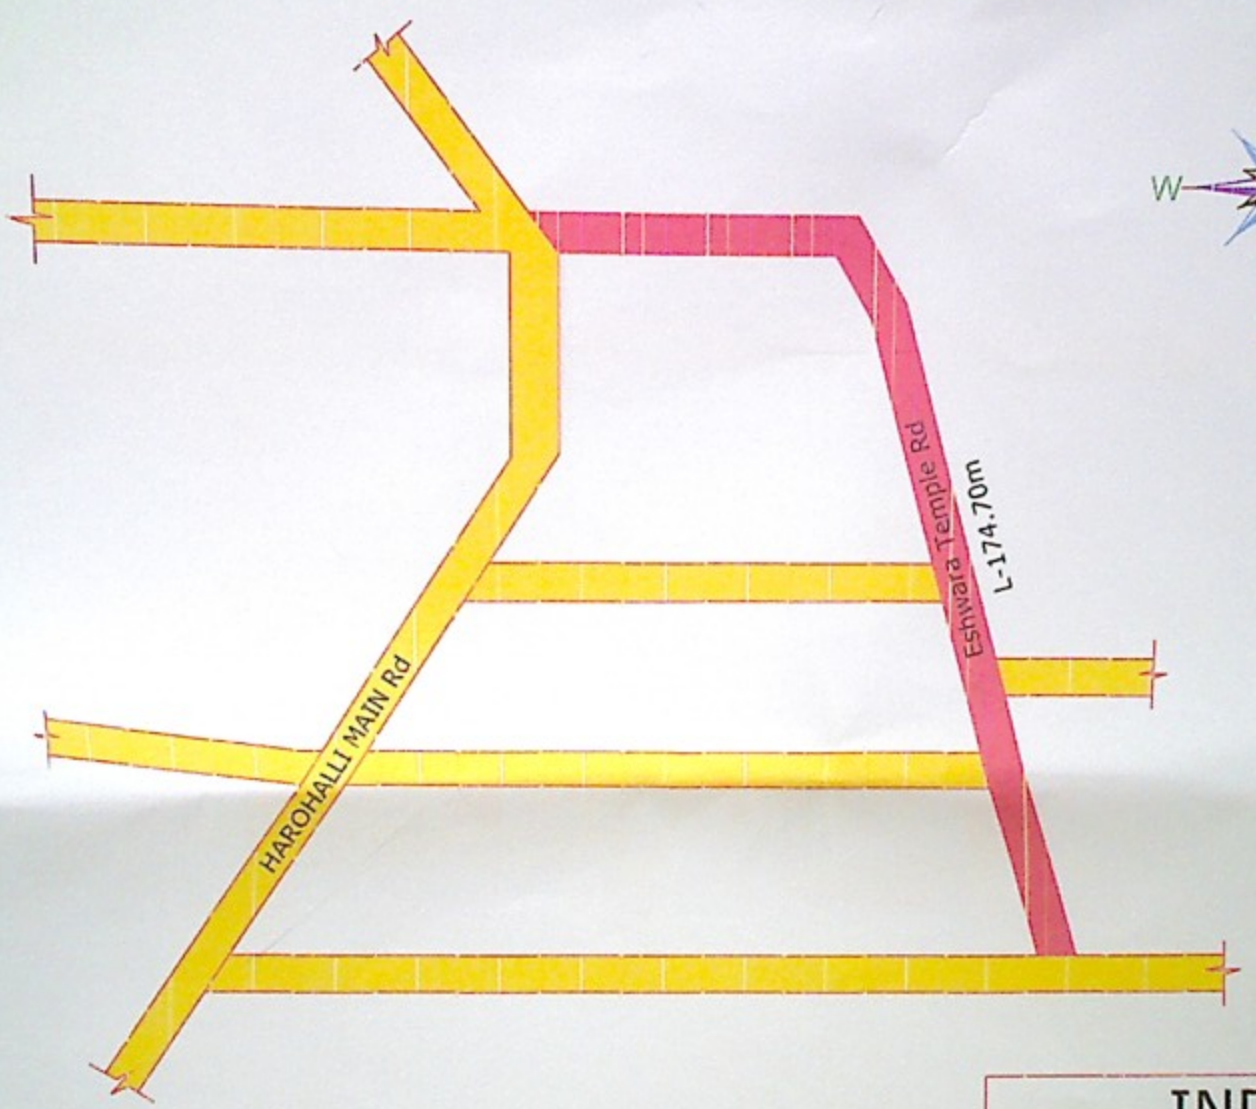

INDEX

Ashphalt Rd

Existing Rd

AE-02

Asst. Executive Engineer
Yelahanka Sub. Divison
(BBMP Ynk. Zn)
Yelahanka, Bangalore

BRUHAT BANGALORE MAHANAGARA PALIKE

CONSULTANT:
NEWZEN CONSULTANTS BANGALORE
#13,10,MAIN 2nd CROSS,JNANAJYOTHI NAGAR,
JNANA BHARATHI, BANGALORE-560 056
PH-8792620231,E-mail;kumar.vinay6.31@gmail.com

Improvements to Road and Drains at SC/ST area in ward no:02 of Yelahanka sub division"

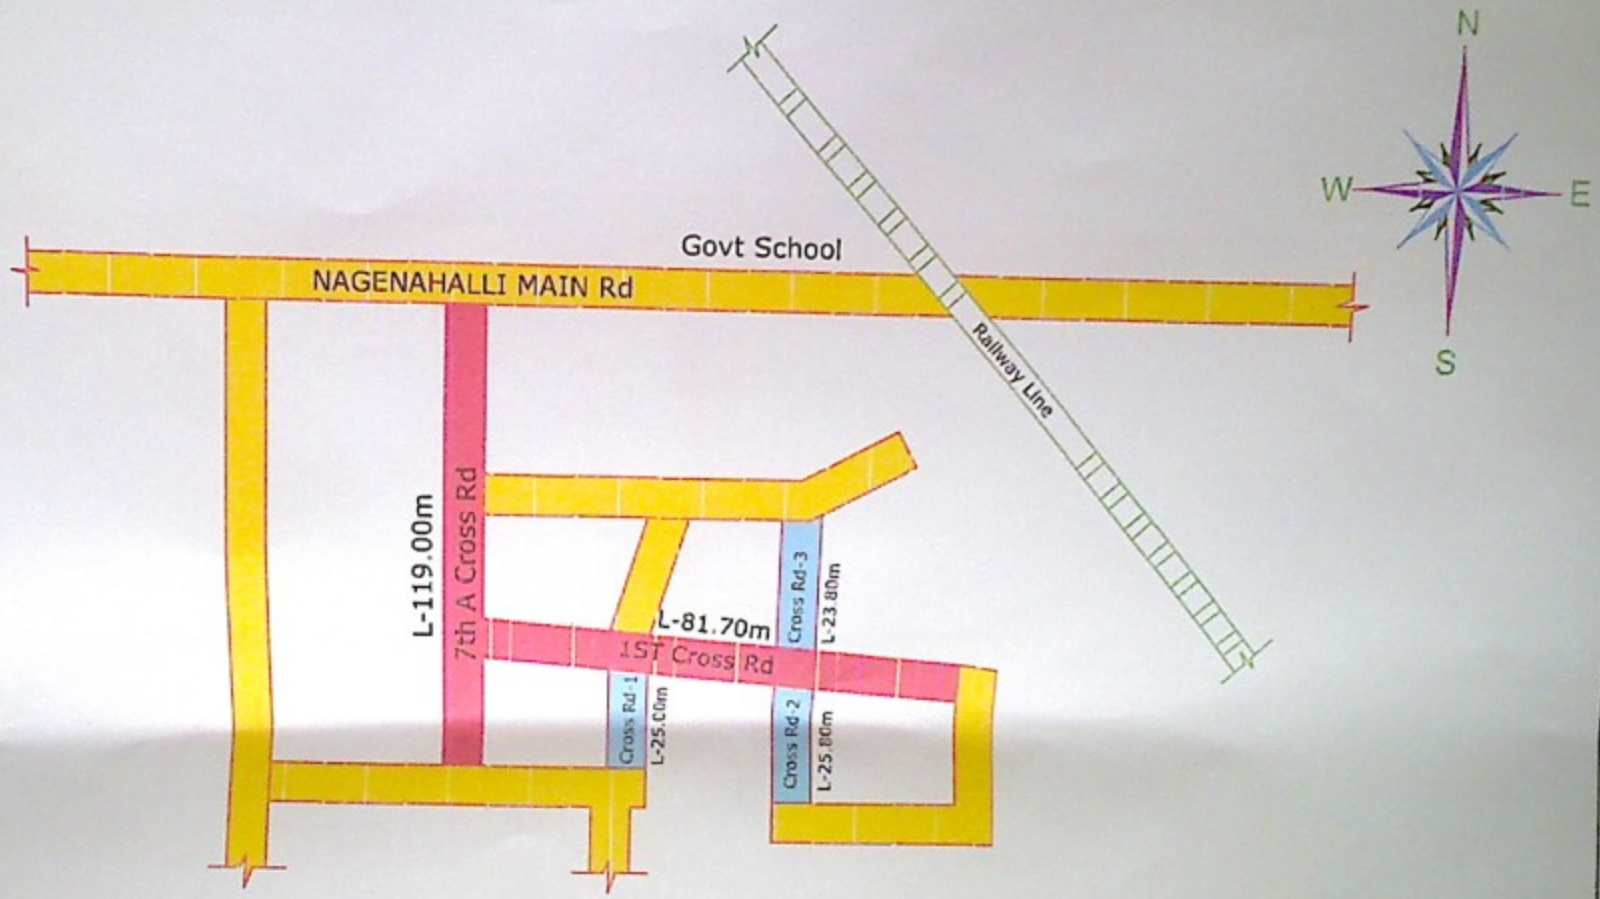

INDEX

Ashphalt Rd

Concrete Rd

Existing Rd

AE-02

Asst. Executive Engineer
Yelahanka Sub. Divison
(BBMP Ynk. Zn)
Yelahanka, Bangalore

BRUHAT BANGALORE MAHANAGARA PALIKE	CONSULTANT: NEWZEN CONSULTANTS BANGALORE #13,10,MAIN 2nd CROSS,JNANAJYOTHI NAGAR, JNANA BHARATHI, BANGALORE-560 056 PH-8792620231,E-mail;kumar.vinay631@gmail.com	Improvements to Road and Drains at SC/ST area in ward no 02 of Yelahanka sub division*

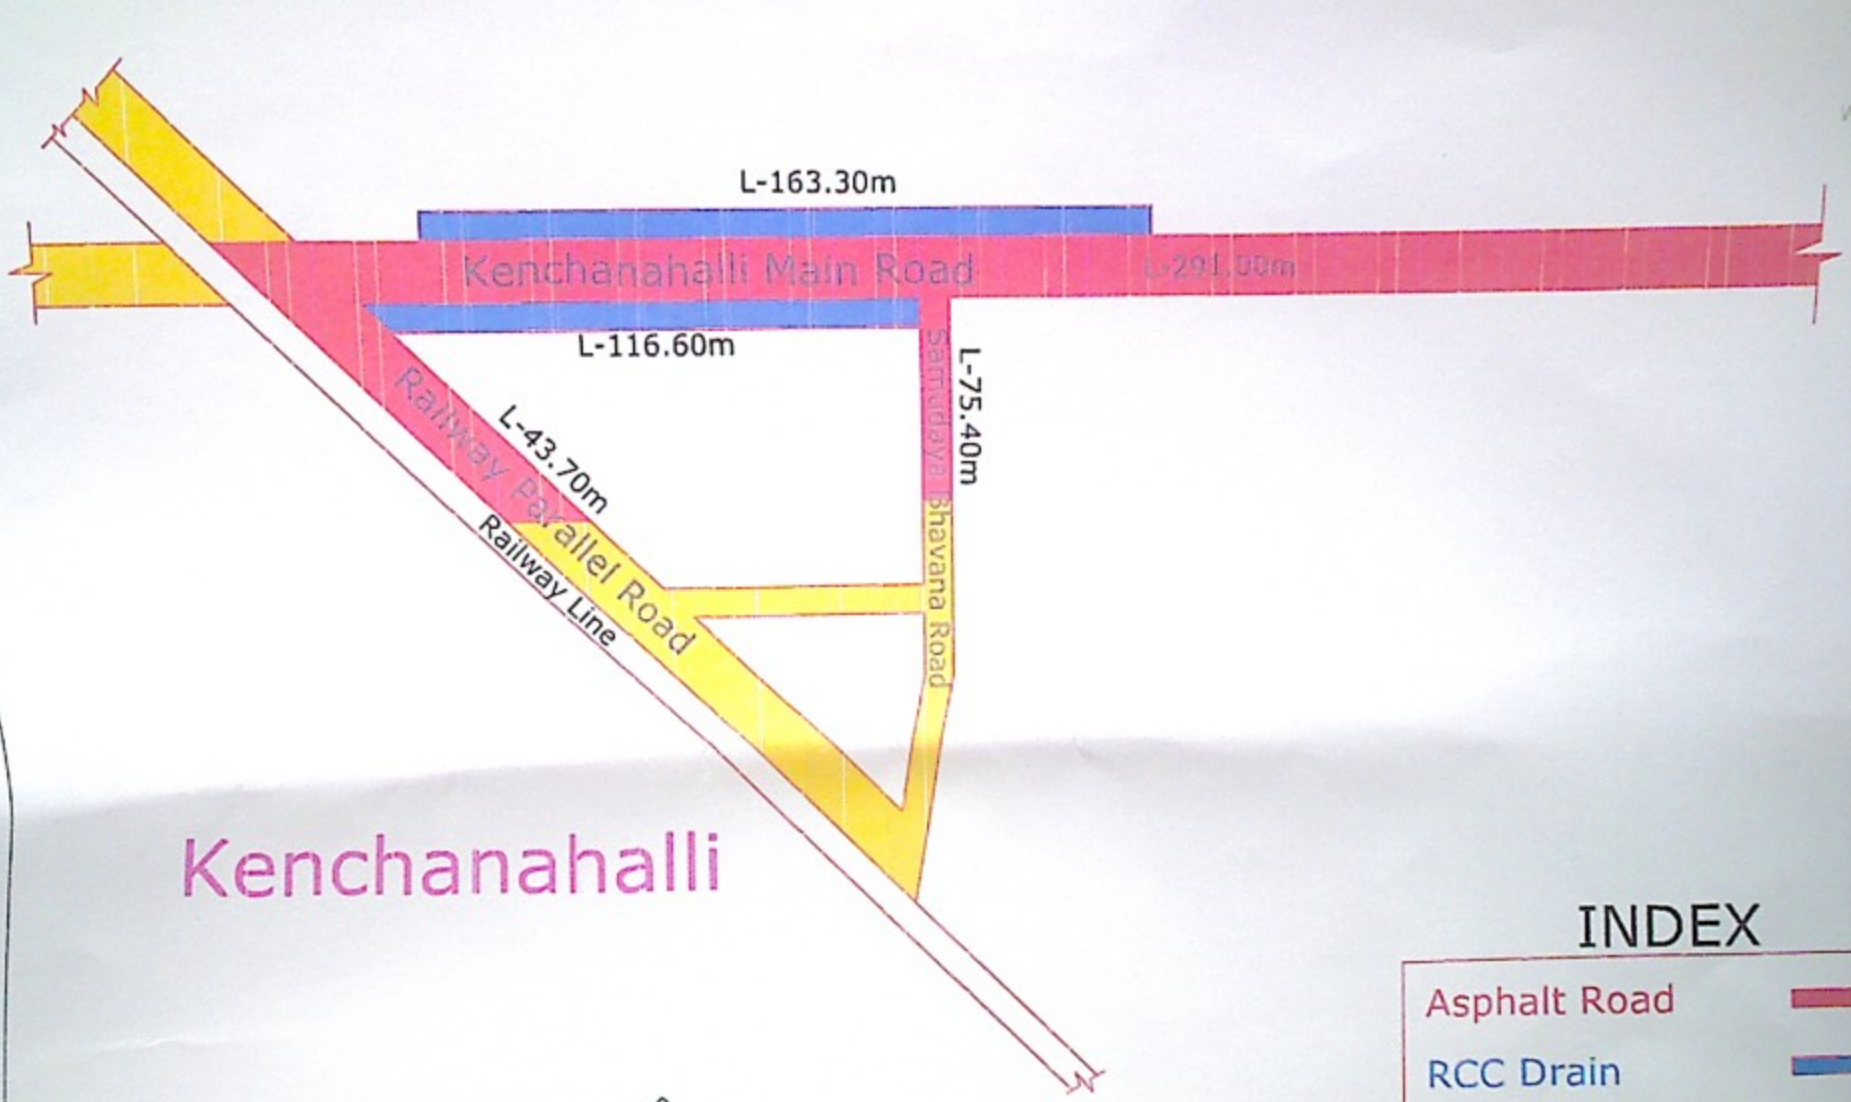

AE-02

Asst. Executive Engineer
Yelahanka Sub. Divison
(BBMP Ynk. Zn)
Yelahanka, Bangalore

BRUHAT BANGALORE MAHANAGARA PALIKE

CONSULTANT :-
NEWZEN CONSULTANTS BANGLORE
#13,10,MAIN, 2ND, CROSS,JNANAJYOTHI
JNANA BHARATHI, BANGLORE-560 056
PH-8792620230, E-mail:kumor.vinay631@gmail.com

Improvements To Roads and Drains at SC/ST areas in ward no-02 Yelahanka Sub division.